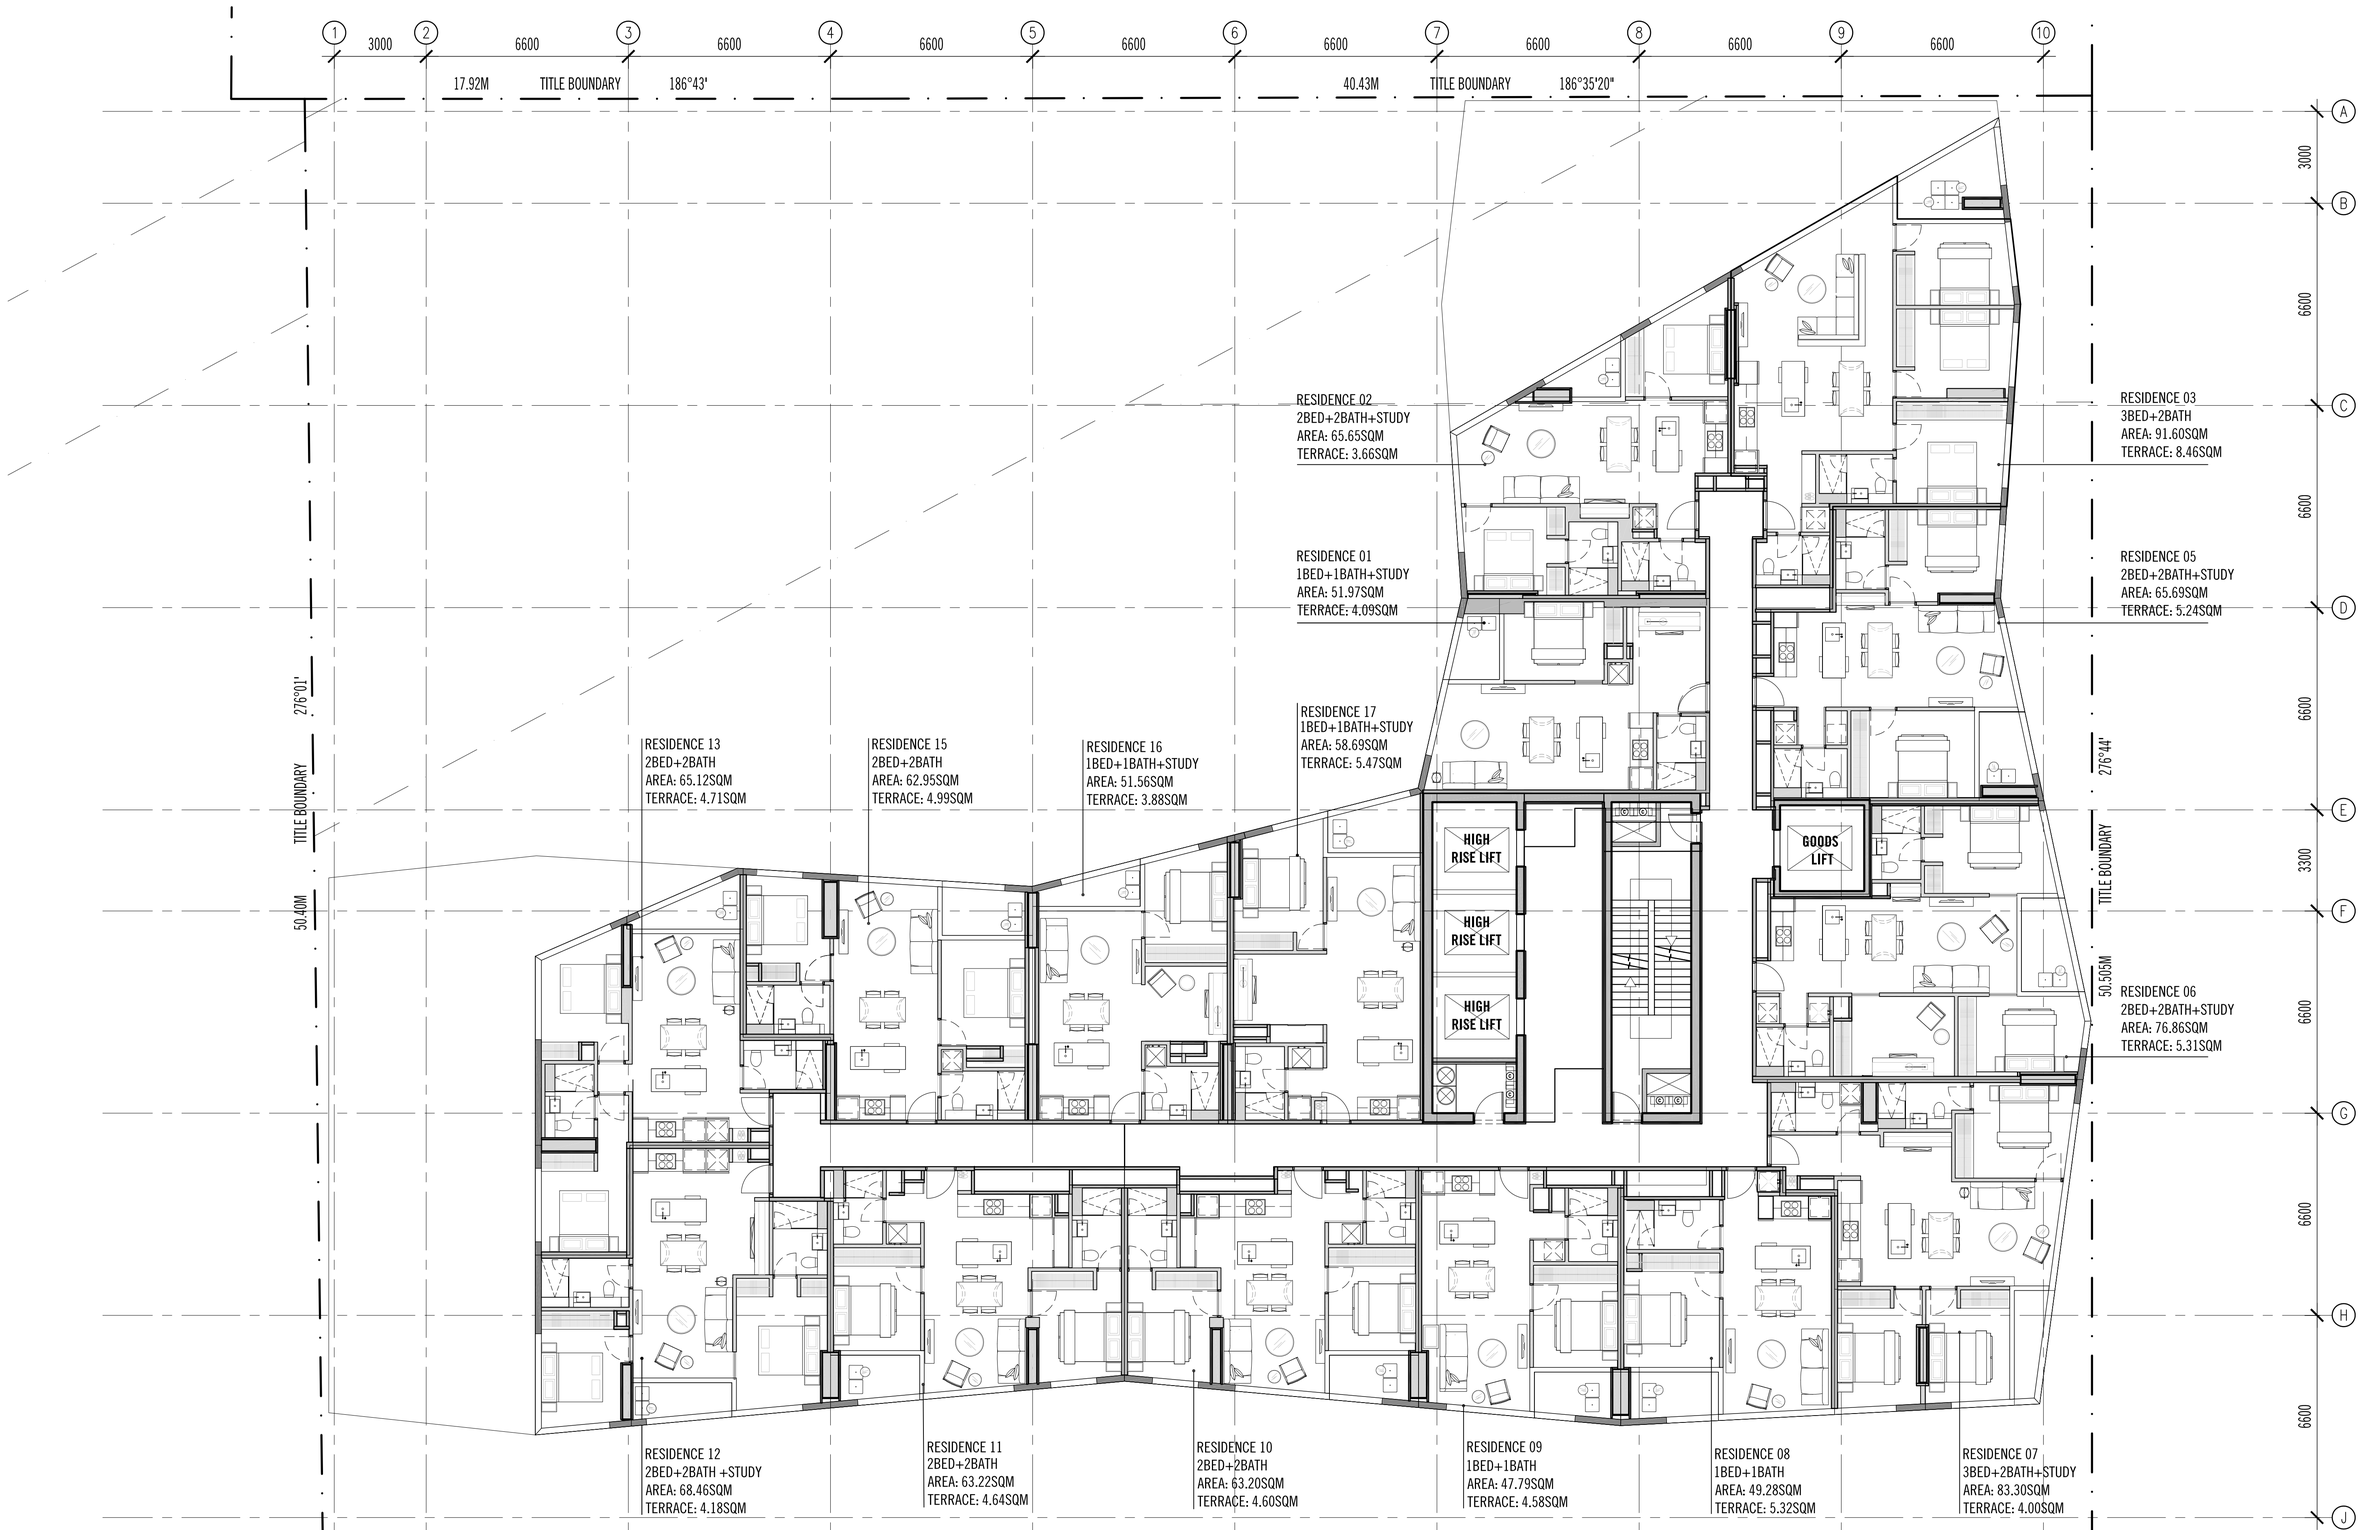

Revisions	Date	Reason for Issue	DRAWN BY
REV-	28.10.2014	ISSUE FOR COMMENT	AL
REVA	29.10.2014	ISSUE FOR MARKETING	AL
REVB	05.11.2014	ISSUE FOR MARKETING	AL
REV C	27.11.2014	ISSUE FOR MARKETING	AL
REV D	12.06.2015	ISSUED FOR PLAN OF SUBDIVISION	ICP
REV E	17.06.2015	DWG TITLE REVISED FROM HIGH 53-66 TO MID 52-57	ICP
REV F	26.06.2015	LIFT CORE REVISED TO STRUCTURAL DETAIL	ICP
REV G	09.07.2015	PLAN OF SUBDIVISION & MARKETING FLOORPLATE	JEM

Revisions	Date	Reason for Issue	DRAWN BY

SCALE 1:100

PRELIMINARY
NOT FOR CONSTRUCTION

Figured dimensions take precedence to scale readings. Verify all dimensions on site. Report any discrepancies to the Architect for decision before proceeding with the work.

Copyright ©

ELENBERG FRASER
ARCHITECTURE
LEVEL 3, 160 QUEEN STREET MELBOURNE VICTORIA 3000
AUSTRALIA
TEL +61 3 9600 2260 FAX +61 3 9600 2266
MAIL@E-F.COM.AU WWW.E-F.COM.AU
ABN 97 556 188 726

Project Title
170 VICTORIA STREET
MELBOURNE

Client
HENGYI

Drawing Title
MID RISE FLOOR PLAN_LEVEL 52-57

Project Number
12089

Drawing Number
A2452

Drawing Status
-

Revision
G